ECB-1012

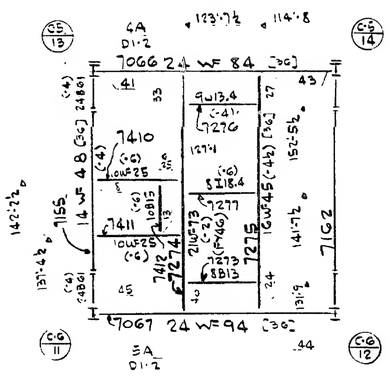

Part Plan @ 4th Floor

(Parts not shown same as 5th & 6th Fl.)

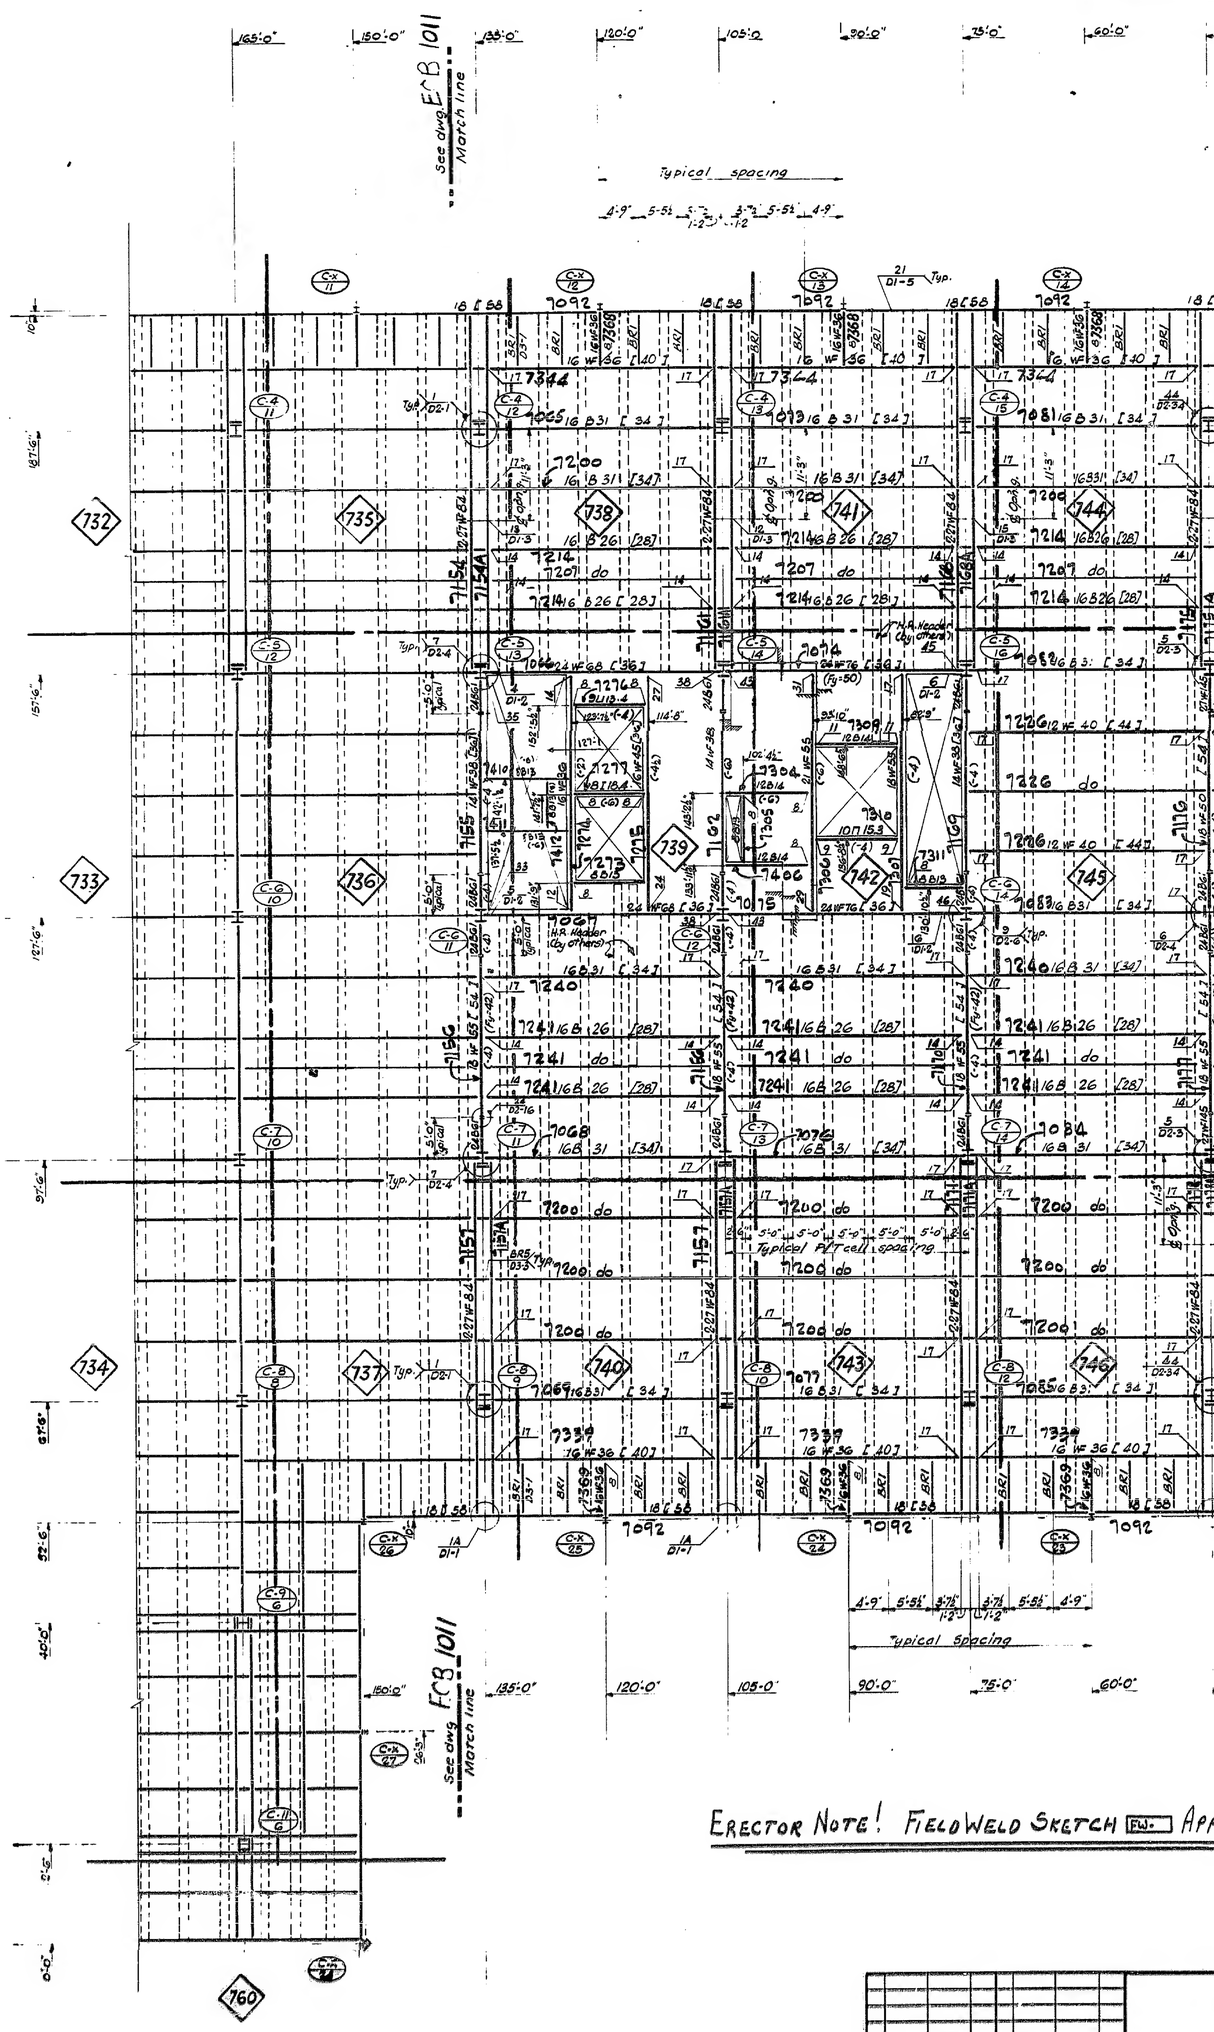

Rev. 11/1/68
11/15/68

REVISIONS

REVISIONS